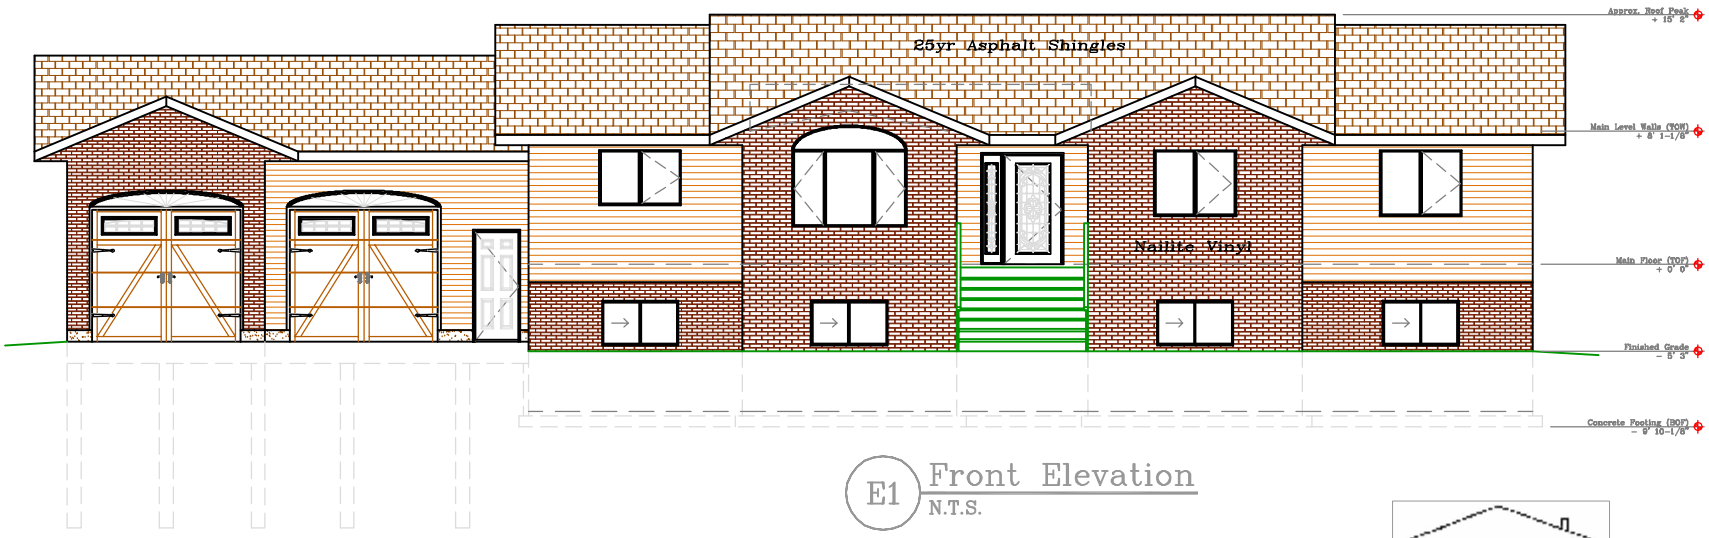

E1 Front Elevation
N.T.S.

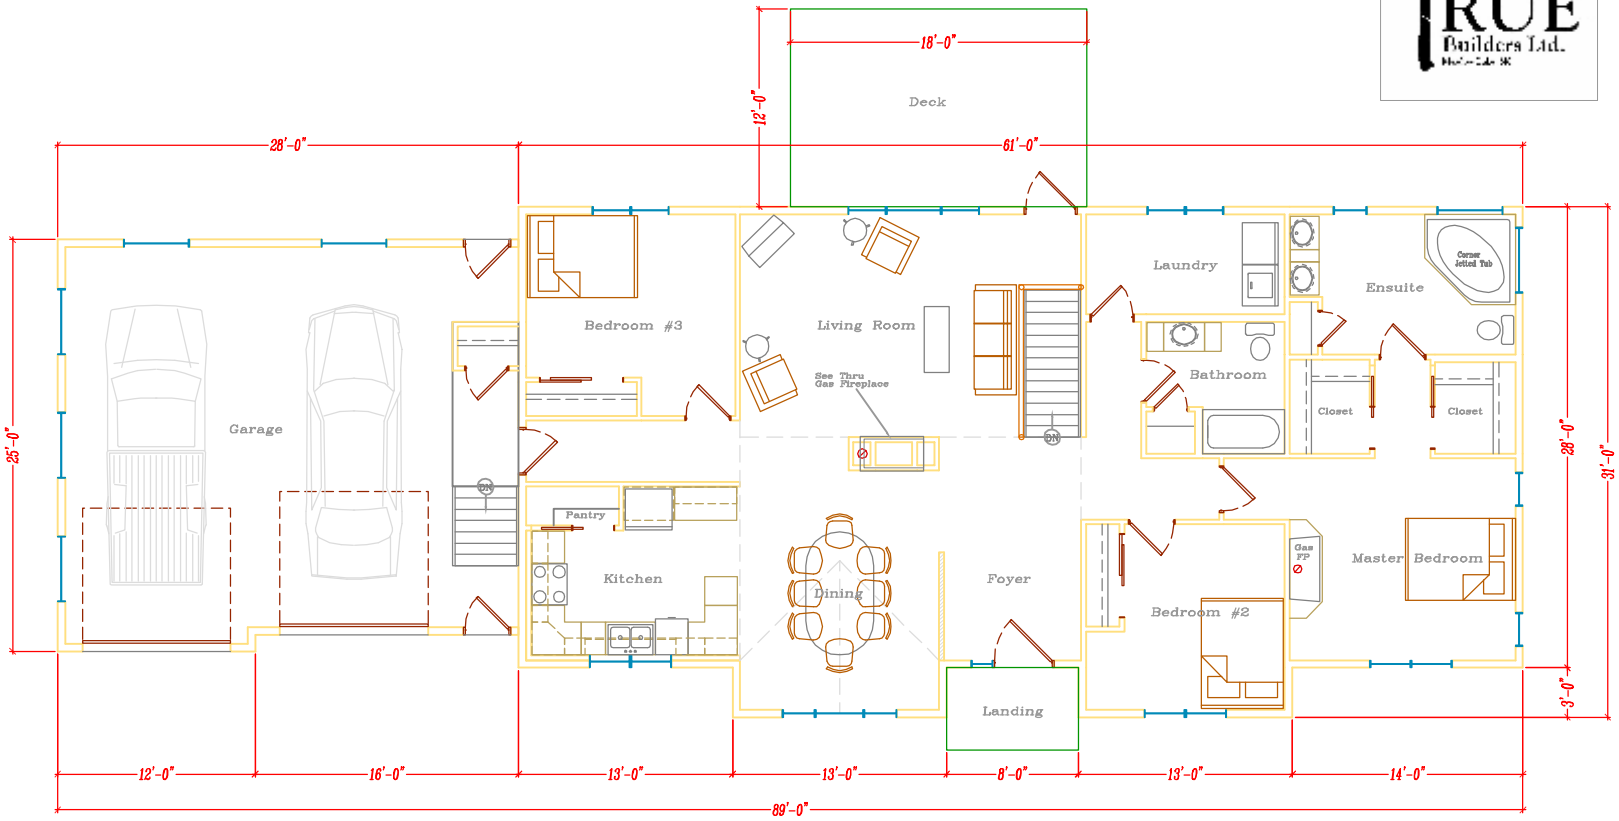

P1 Prelim Main Level
1786 sq.ft.

PDF created with pdfFactory trial version www.pdffactory.com